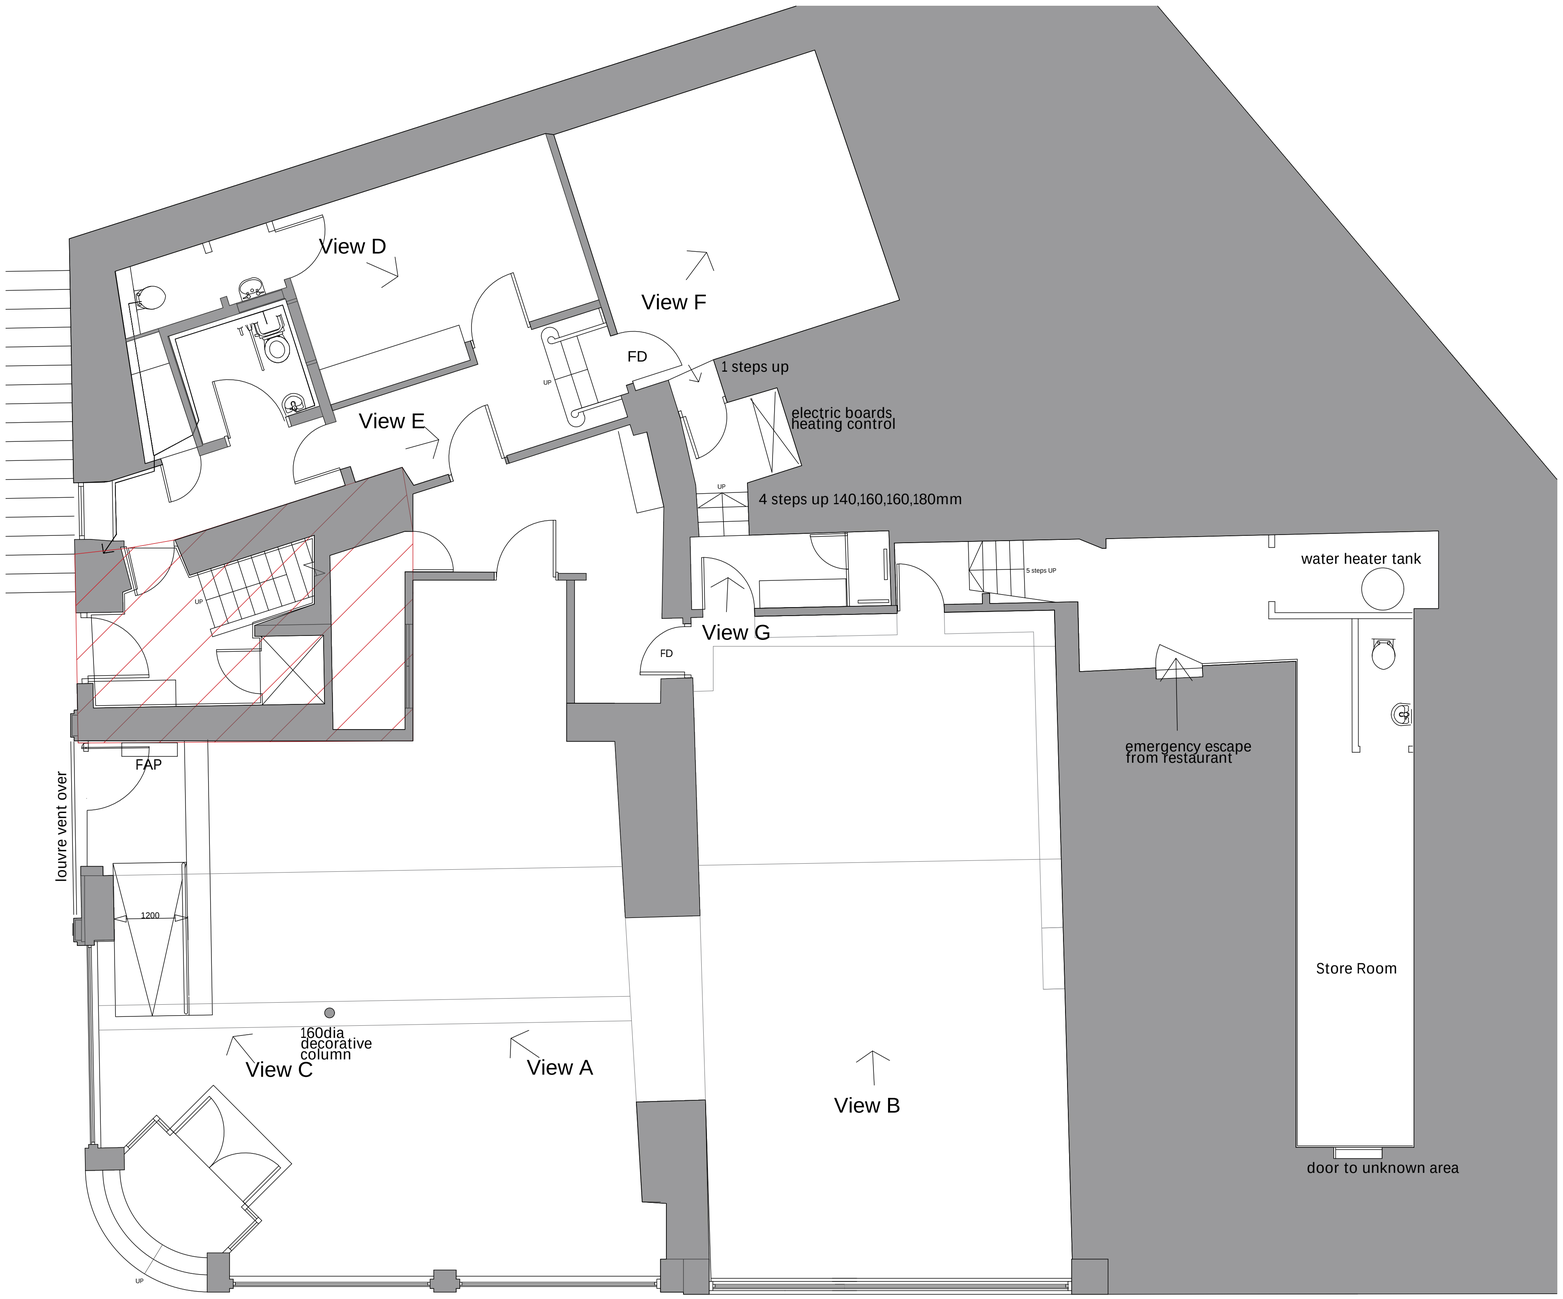

EXISTING PLAN : scale 1- 50 at A1

LOCATION PLAN : scale 1-1250 at A1

BLOCK PLAN : scale 1- 500 at A1

View E

View F

View G

View A

View B

View C

View D

Copyright

The Copyright of this drawing is the property of the Architects, and may not be reproduced without their written permission.

Important Note:

Figured Dimensions where shown should be used in all circumstances.Where no dimensions exist or if any discrepancies are found report to Architects.

DO NOT scale from electronic or hard copy drawings.

Electronic files must be checked against a hardcopy of the drawing.

The Contractor must check all dimensions & levels on site and any discrepancies found, reported to the Architects.

The information shown on the drawing should be referred to for architectural design only. Civil, Structural, Building Services and other specialist information shown on this drawing is notional and for indicative purposes only. Refer to specialist/consultant drawings.

Digimap Ref: 29

Status

As Existing

Revisions

Lovell Ozanne
Chartered Architects and Surveyors

project
Alterations to
16–18 Smith Street
St Peter Port
for
Sandpiper CI Ltd

title
Existing

scale see drawing

date July 2021 drawn AJM

drawing number 10509–S1–02

revision

Lovell Ozanne & Partners Ltd, Chartered Architects and Surveyors
Island House, Grande Rue, St Martins, Guernsey, GY4 6RU
Tel. 01481 235397 Fax 01481 237749
E.Mail admin@lovellozanne.com Web www.lovellozanne.com

A1 SHEET_A3 SIZE