COPYRIGHT RESERVED DO NOT SCALE OFF THIS DRAWING CHECK ALL DIMENSIONS AND VERIFY DISCREPANCIES WITH BRITTAIN HADLEY

Existing Location Plan

Scale 1:1250

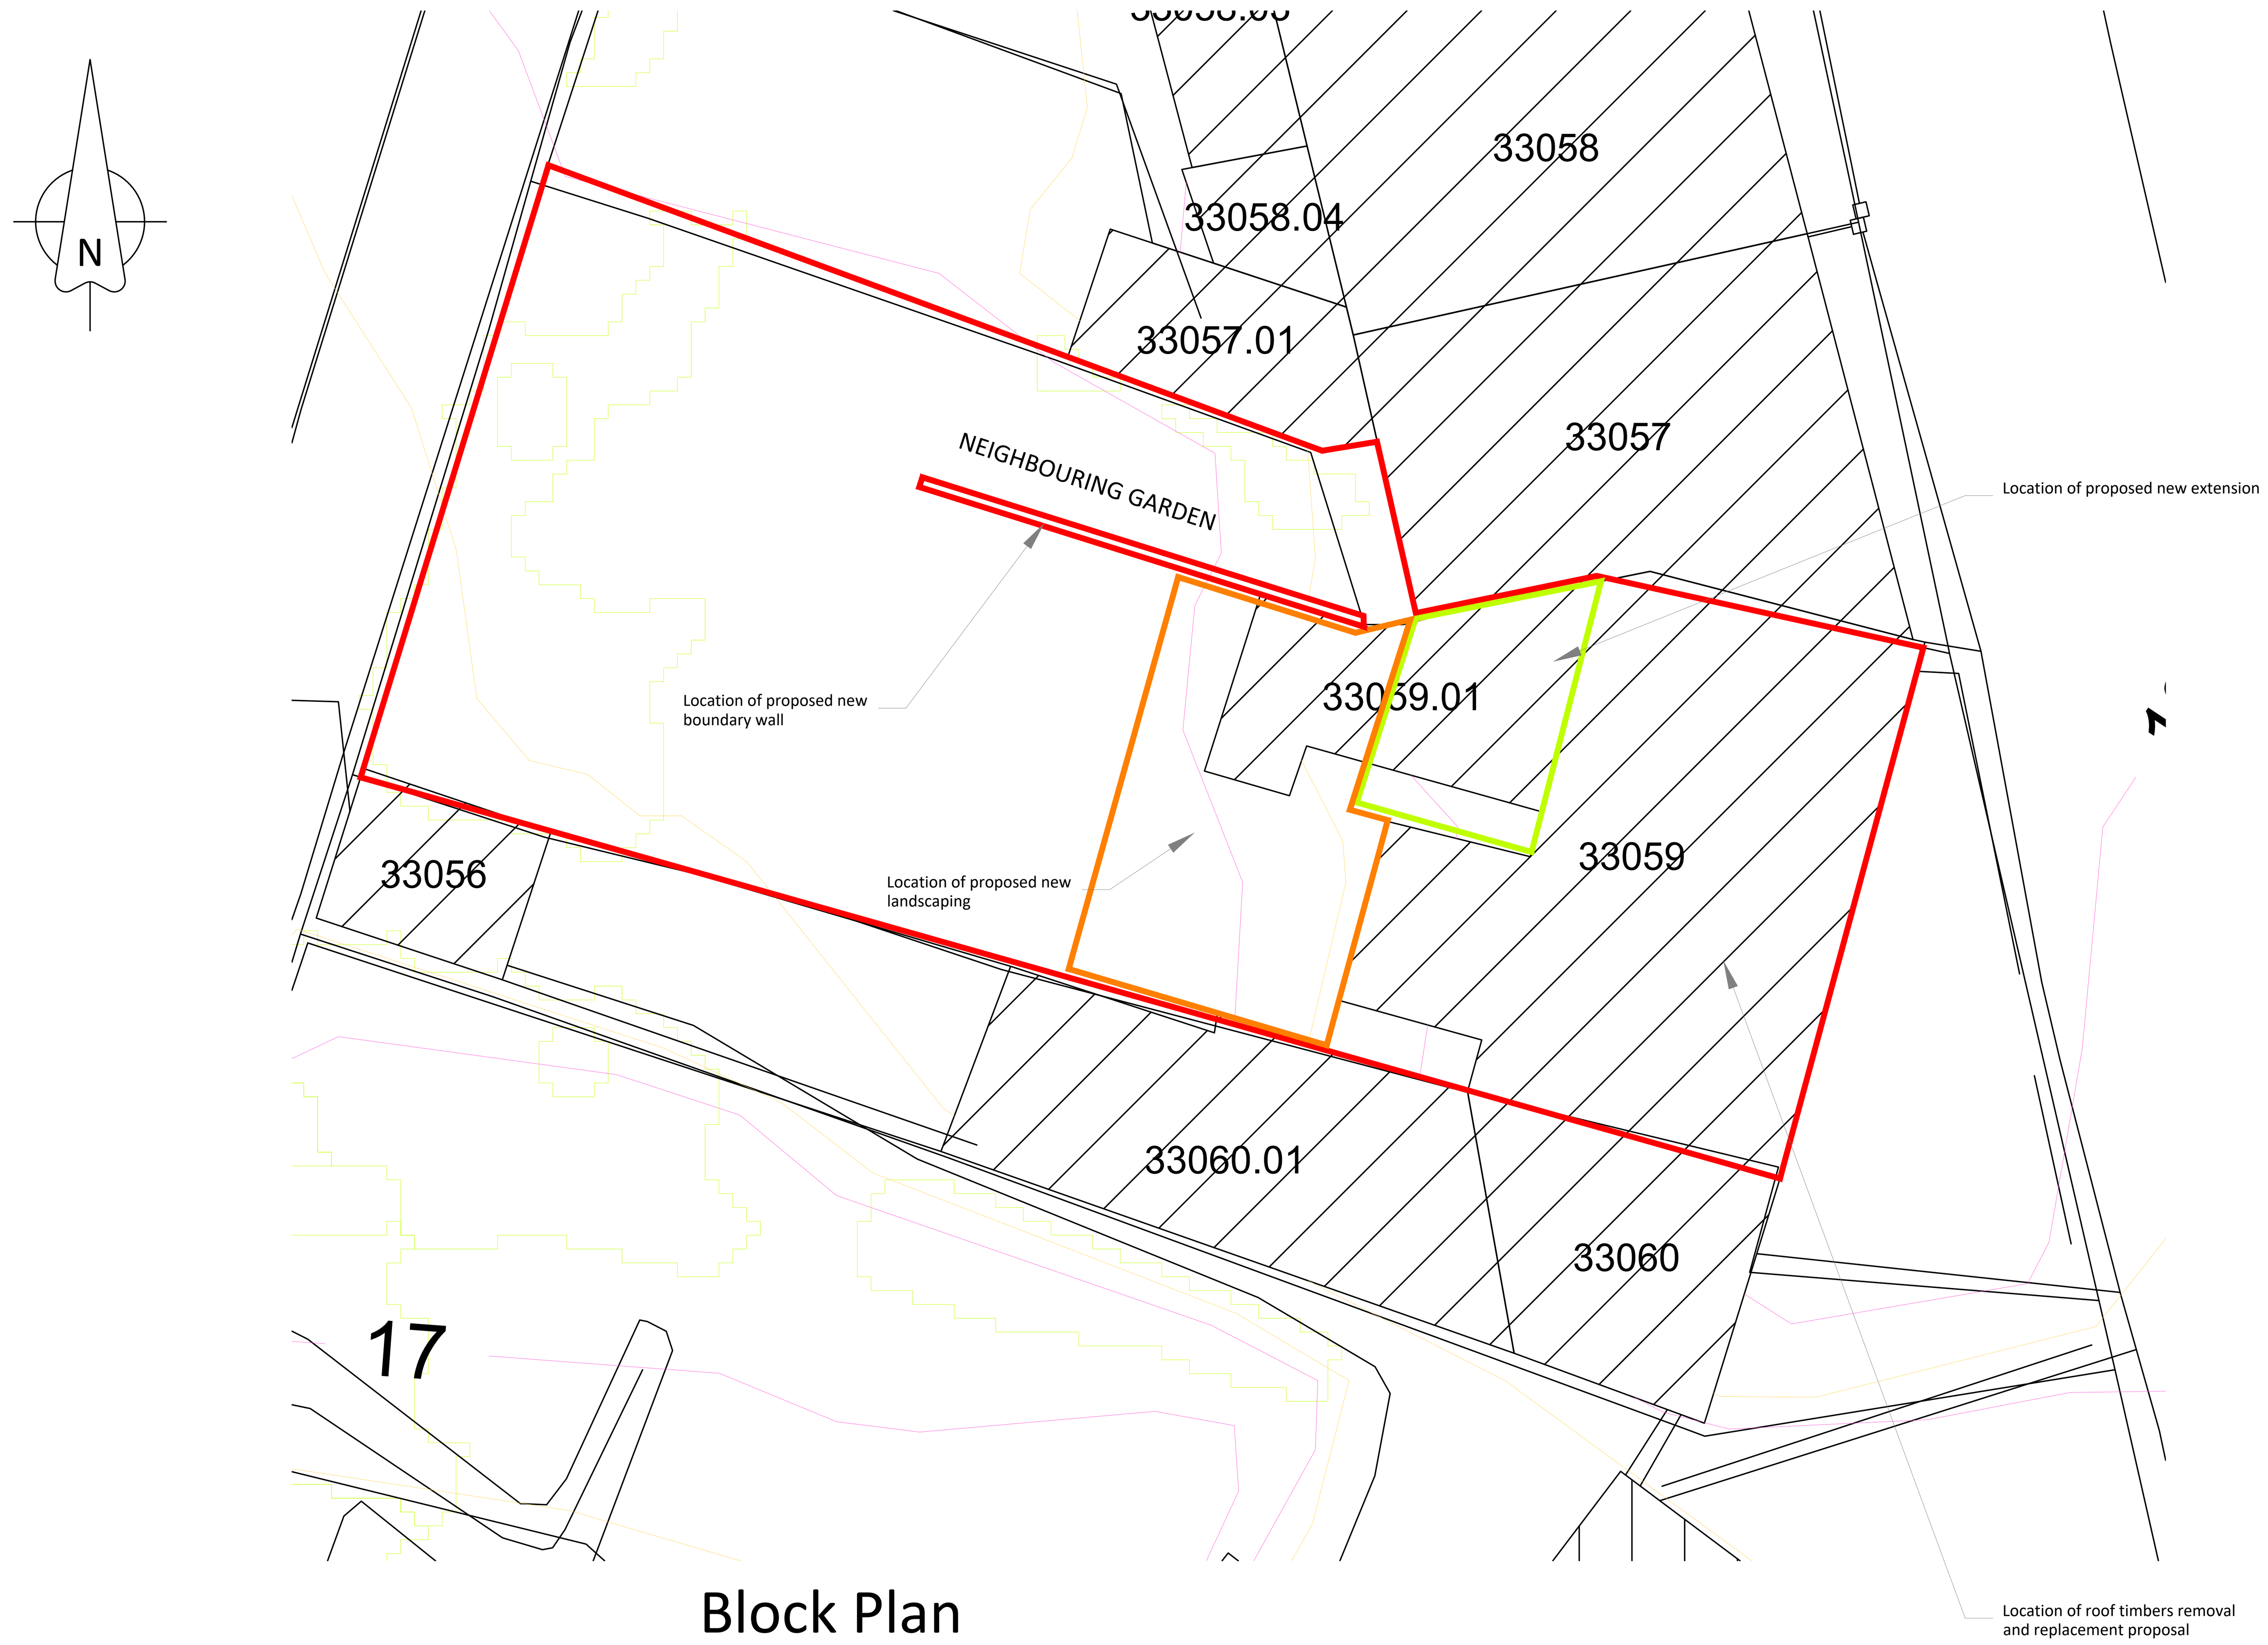

Block Plan

Scale 1:100

REVISION	DATE

Revision Notes

- A: Minor alterations 13/08/2021
- B: Block plan changes made as requested by planning 31/08/2021
- C: Roof timbers removal and replacement note added to proposed site plan 10/09/2021

bhp
Chartered Building Surveyors
Chartered Architects
Project Managers
Cost Consultants
No.1 Le Truchot, St Peter Port
Guernsey, GY1 1WD
Tel: +44 1481 722122
email: enquiries@bhp.gg

PROJECT
Proposed development at La Colline

TITLE
Location Plan and Block Plan

DRAWING NUMBER	REVISION
G4551 01 01	C

SCALE
1:1250, 1:100

DATE 27/05/2021 DRAWN BY JR

COPYRIGHT RESERVED DO NOT SCALE OFF THIS DRAWING CHECK ALL DIMENSIONS AND VERIFY DISCREPANCIES WITH BRITTAIN HADLEY

FILE NAME M:\2020\G4551-20 La Colline\CAD\La Colline Master Drawing.dwg