Site Block Plan as Proposed — Scale 1:200

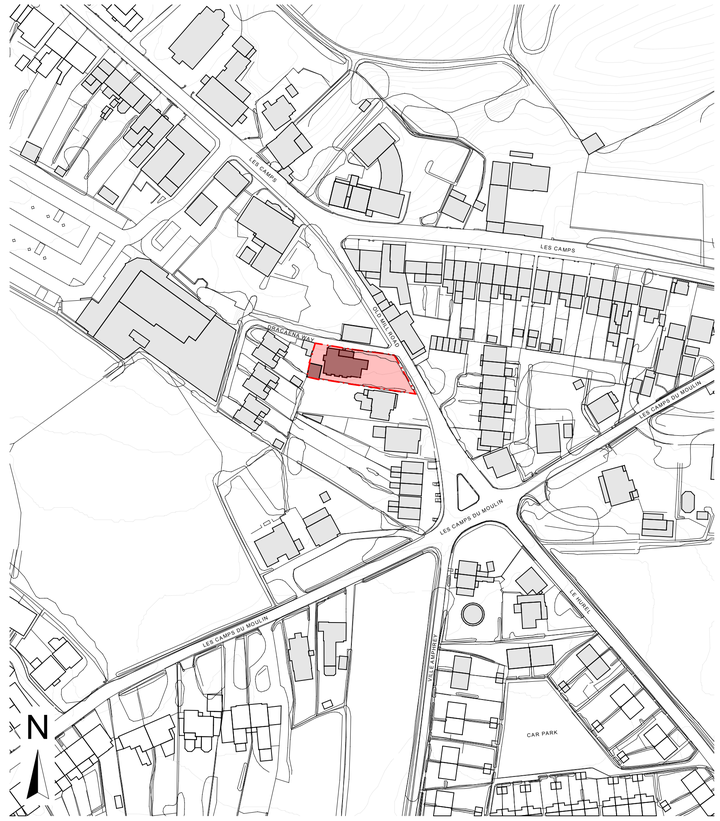

Site Location Plan — Scale 1:1250

Copyright:
This drawing is the copyright of Tyrrell Dowinton Associates Ltd and may not be reproduced without their permission in writing.
Note:
It is the contractors responsibility to check all dimensions and levels on site and report all discrepancies immediately to the architect.
The contractor should not scale off the drawings under any circumstance.

Revisions

Tyrrell Dowinton Associates
Chartered Architects
RIBA Chartered Practice
The Barn, Rue du Dos d'Ane, Castel, Guernsey, Channel Islands GY5 7LA
T 01481 259959 E mail@tda.gg W www.tda.gg

Project
Proposed Flat Roof Porch and External Works at:
L'Oreille du Cochon
Old Mill Road
St Martins
Guernsey
GY4 6DB

Client
Mr & Mrs Chipperfield
L'Oreille du Cochon
Old Mill Road
St Martins
Guernsey
GY4 6DB

Drawing title
Site Block Plan, Location Plan as Proposed

Date	July 2021	**Drawn**	JA
Scale	As Noted @ A1	**Checked**	-
Project no.	2129	**Drawing no.**	03.01