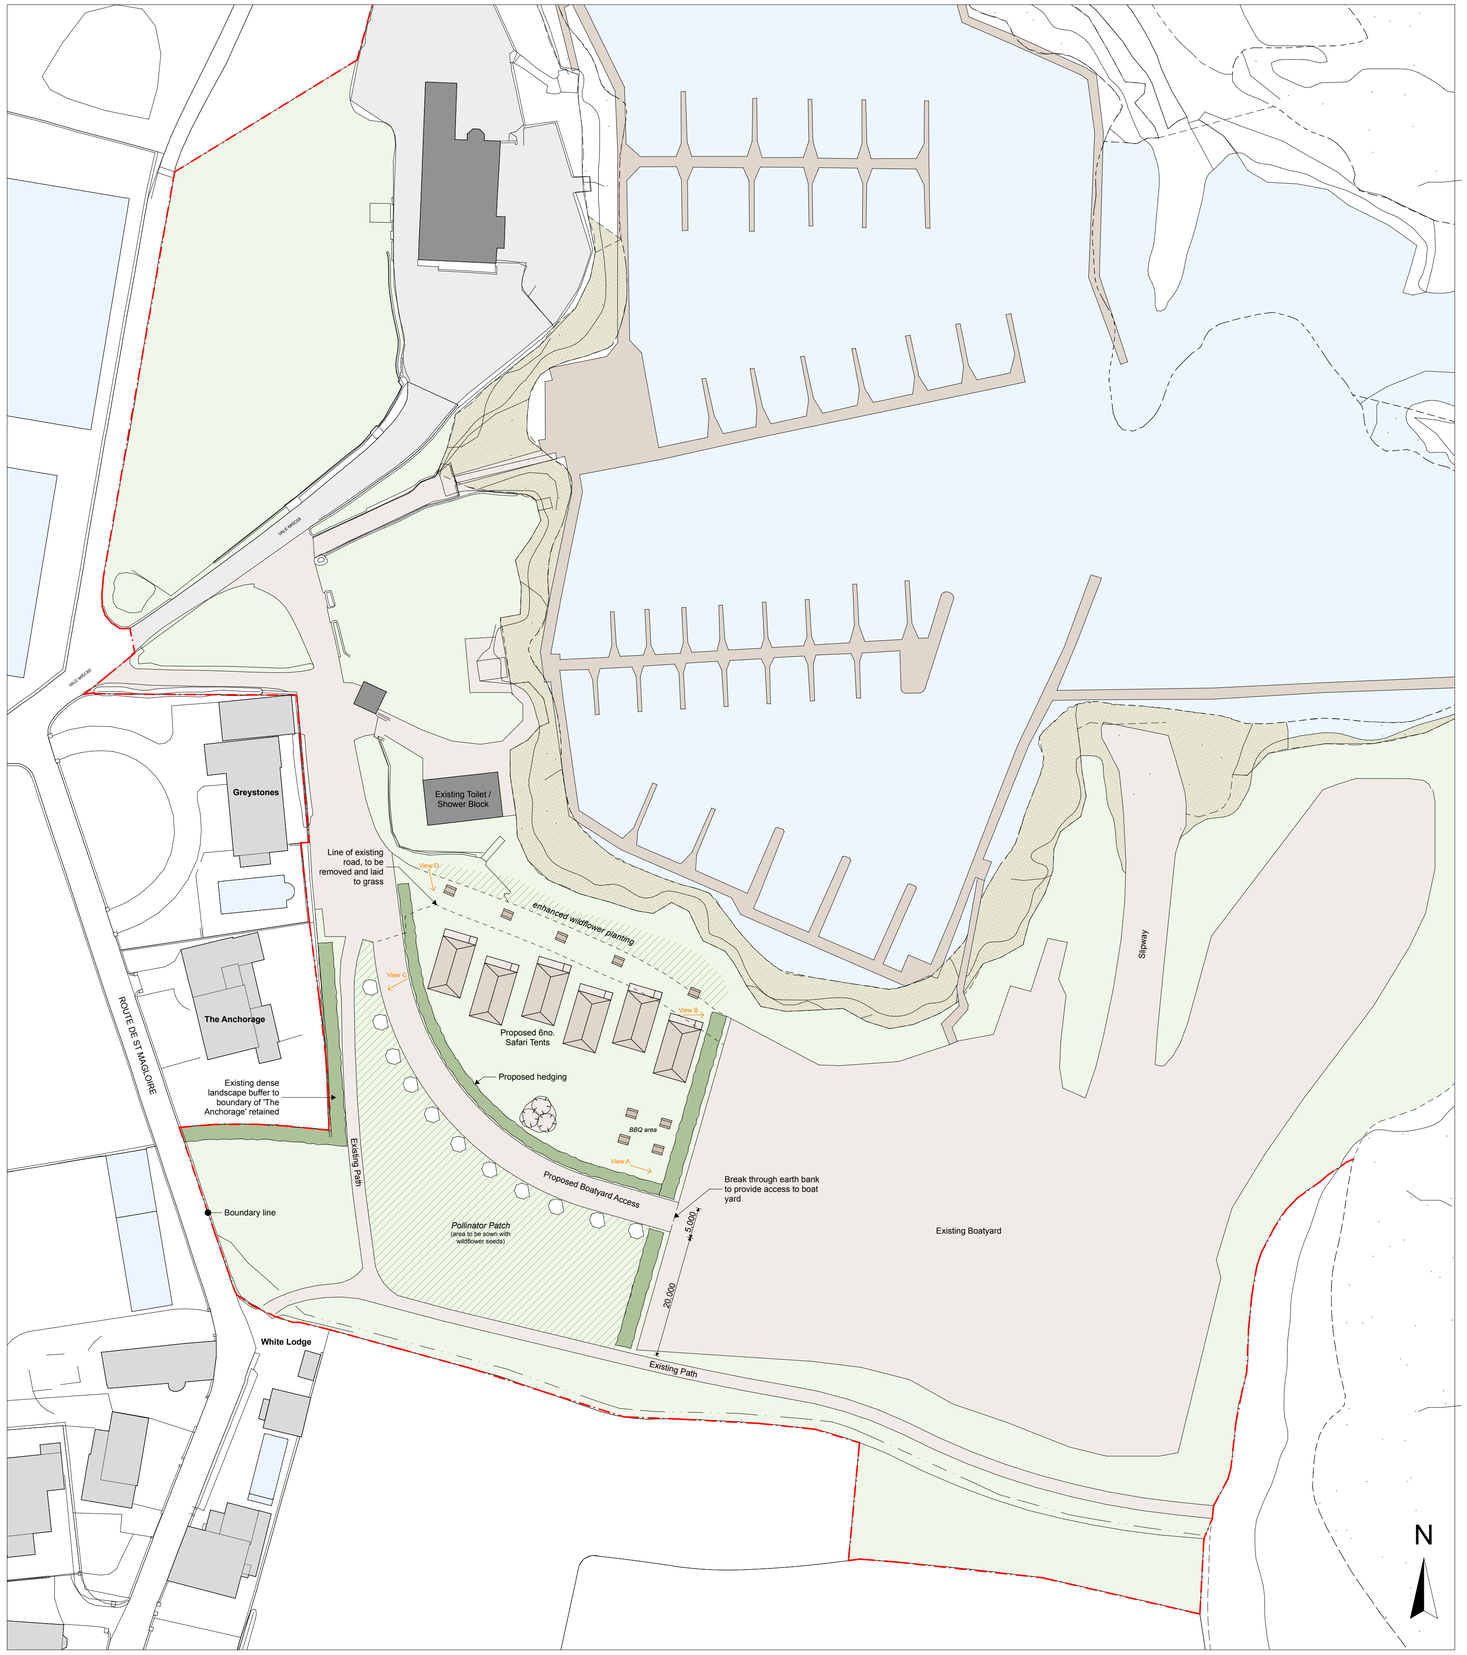

Proposed Block Plan — Scale 1:500

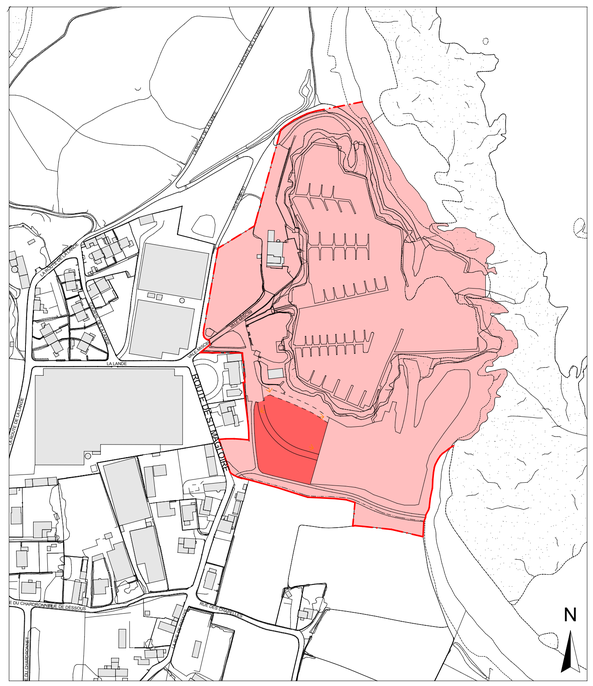

Site Location Plan — Scale 1:2500

Copyright:
This drawing is the copyright of Tyrrell Dowinton Associates Ltd and may not be reproduced without their permission in writing.
Note:
It is the contractors responsibility to check all dimensions and levels on site and report all discrepancies immediately to the architect.
The contractor should not scale off the drawings under any circumstance.

Revisions

Tyrrell Dowinton Associates
Chartered Architects
RIBA Chartered Practice
The Barn, Rue du Dos d'Ane, Castel, Guernsey, Channel Islands GY5 7LA
T 01481 259959 E mail@tda.gg W www.tda.gg

Project
Proposed Safari Tents & Relocation of Boatyard
Access at:
Beaucette Marina
La Route de la Lande
Vale
Guernsey

Client
Beaucette Marina Ltd
Beaucette Marina Harbour Office
Beaucette Marina
La Route de la Lande
Vale
Guernsey

Drawing title
Proposed Block Plan & Site Location Plan

Date	July 2021	**Drawn**	GN
Scale	As Noted @ A1	**Checked**	
Project no.	2144	**Drawing no.**	03.01